ELECTRICAL CONNECTION SCHEDULE FOR MECHANICAL EQUIPMENT

MECH ID#	DESCRIPTION	EQUIPMENT CHARACTERISTICS								PANEL	CIRCUIT	BREAKER SIZE	FEEDER AND CONDUIT	EQUIPMENT LOCATION	DISCONNECT SWITCH				MOTOR CONTROL	NOTES
		VOLTS	PH	AMPS	HP	kW	MCA	MOCP	CFM						SIZE	FUSE	POLES	NEMA		
1	CH-1	480	3	–	–	185	355.6	400	–	MDP-1	–	400	2 SETS OF 3#250-1#2G, EACH IN 3"C		NA	NA	3	3R		

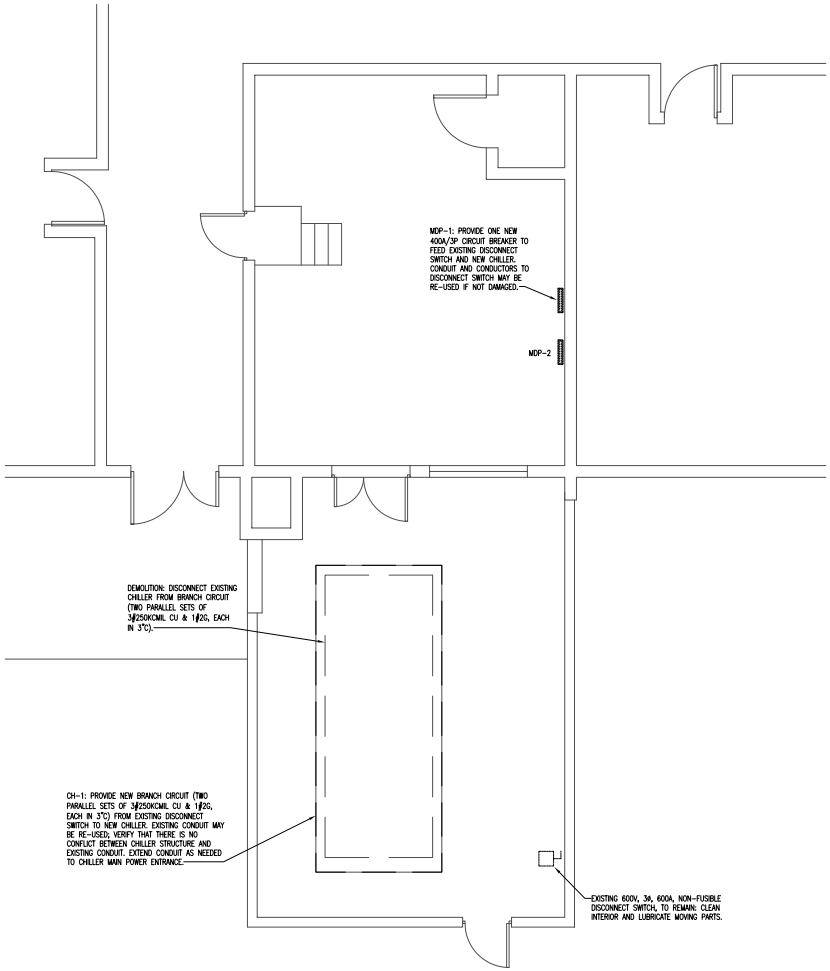

1 / E1.0 ELECTRICAL: GROUND FLOOR PLAN–DEMOLITION AND NEW WORK

SCALE: 1/4" = 1'-0"

ISSUED FOR CONSTRUCTION

TRINITY ENGINEERING RI
11 Briggs Road
Foster, RI 02825
Tel: 401.500.2538 ○ Fax: 401.397.6428
pdispigno@msn.com

Revision Number	Date	Notes:
–	–	–

PETER D. DISPIGNO
No. 7230
REGISTERED PROFESSIONAL ENGINEER
ELECTRICAL

ISSUED FOR BID

WILKINSON ASSOCIATES INC
CONSULTING ENGINEERS
615 jefferson boulevard suite 7 warwick, rhode island 02886
telephone [401] 737-6382

PROJECT
CHILLER REPLACEMENT:
ALICE M. WADDINGTON SCHOOL
RIVERSIDE, RHODE ISLAND

DRAWING
ELECTRICAL:
GROUND FLOOR PLAN; NEW WORK

PROJECT #	15054
DRAWN BY:	PDS
CHECKED BY:	PDS
SCALE:	AS NOTED
DATE:	MARCH 24, 2016

E1.0