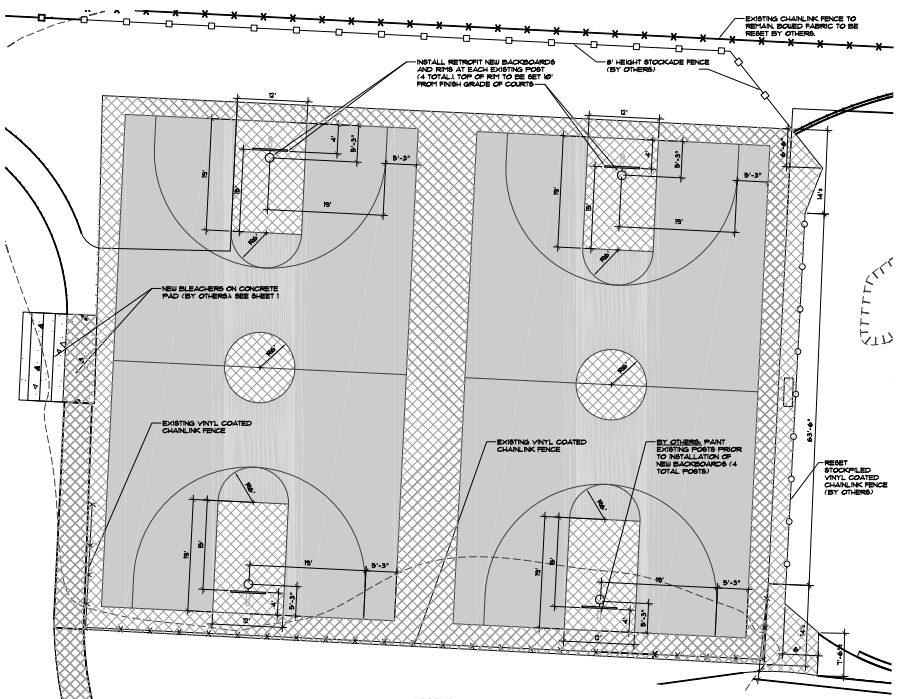

1 BASKETBALL COURT LAYOUT DETAIL

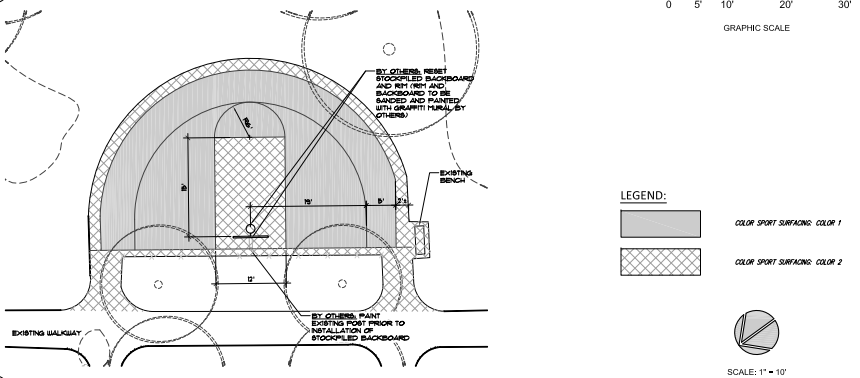

2 JR. BASKETBALL COURT LAYOUT DETAIL

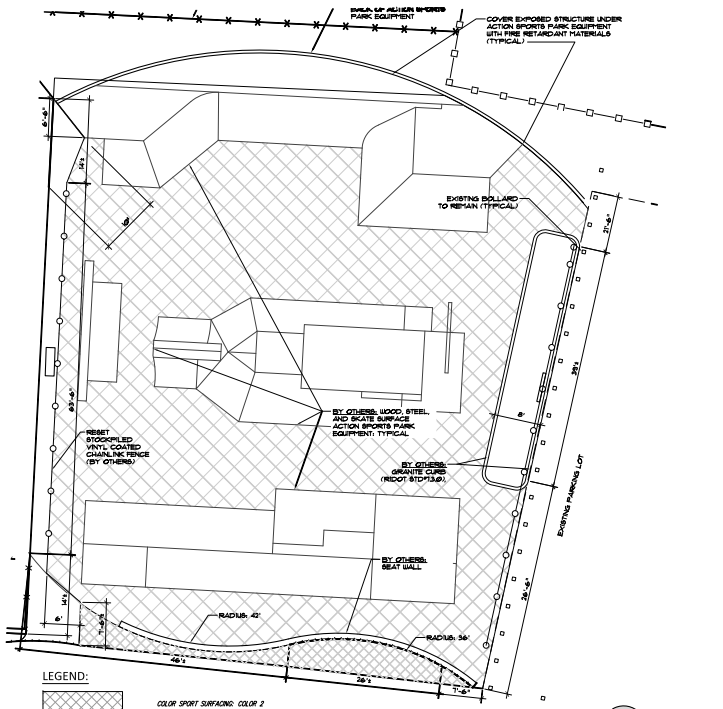

3 ACTION SPORTS PARK LAYOUT (ALTERNATE 1)

NOTES:

1. CONTRACTOR SHALL VERIFY ACTUAL AS-BUILT ON-SITE CONDITIONS PRIOR TO COMMENCING CONSTRUCTION PROCEDURES.
2. STRIPING AND COLOR SURFACING LAYOUT OF COURTS AND ACTION SPORTS PARK IS INTENDED TO BE AN ACCURATE GUIDELINE. FINAL DIMENSIONS SHALL BE COORDINATED WITH AS-BUILT CONDITION OF REPAIRED COURT SURFACING AND FINAL ACTION SPORTS PARK LAYOUT.
3. FINAL STRIPING LAYOUT SHALL BE IN ACCORDANCE WITH RI INTERSCHOLASTIC LEAGUE GUIDELINES WHENEVER POSSIBLE.
4. ACTION SPORTS PARK LAYOUT (ALTERNATE 1): LAYOUT IS INTENDED TO BE AN ACCURATE GUIDELINE. FINAL DESIGN OF ACTION SPORTS PARK ELEMENTS AND ALIGNMENT SHALL BE AS APPROVED BY OWNER'S REPRESENTATIVE (KROB FOUNDATION).

   COLOR SPORT SURFACING OF ACTION SPORTS PARK SHALL BE INSTALLED FOLLOWING INSTALLATION OF ACTION SPORTS PARK EQUIPMENT. COLOR SURFACING SHALL GENERALLY FOLLOW THE LAYOUT OF THE ACTION SPORTS PARK EQUIPMENT. COLOR SURFACING IS NOT REQUIRED UNDER ANY EQUIPMENT .
5. FINAL PAVEMENT GRADING AND ALIGNMENT SHALL ENSURE POSITIVE DRAINAGE. ALL SURFACING SHALL CONFORM TO THE REQUIREMENTS OF THE AMERICANS WITH DISABILITIES ACT AND ALL LOCAL, STATE, AND FEDERAL REGULATIONS.
6. COLOR COATING SYSTEM FOR BASKETBALL COURTS AND ACTION SPORTS PARK SHALL CONSIST OF A MINIMUM OF 1 COAT FILLER COATING AND TWO COATS OF FINISH COLOR COATING, INSTALLED IN ACCORDANCE WITH MANUFACTURER'S SPECIFICATIONS.
7. PAINTED LINES ON COURT SHALL BE 2" TEXTURED WHITE LINE PAINT SUITABLE FOR INSTALLATION IN OUTDOOR APPLICATION, INSTALLED IN ACCORDANCE WITH MANUFACTURER'S SPECIFICATIONS.
8. BASKETBALL GOALS AND POSTS: NEW BASKETBALL GOALS, INCLUDING CLEAR POLYCARBONATE PERFORATED BACKBOARDS AND RETROFIT GOOSENECK CLAMP FOR ATTACHMENT OF SUPPORTS, BREAKAWAY GOALS, AND NETS SHALL BE INSTALLED IN ACCORDANCE WITH MANUFACTURER'S SPECIFICATIONS. RIM ELEVATIONS TO BE SET TO ACHIEVE HEIGHTS IN ACCORDANCE WITH RI INTERSCHOLASTIC LEAGUE GUIDELINES WHEREVER POSSIBLE. EXISTING POSTS TO BE CLEANED AND PAINTED BY OTHERS WITH DIRECT TO METAL PAINT SUITABLE FOR OUTDOOR USE WITH GALVANIZED METALS - COLOR BY OWNER.

REVISIONS

REFERENCES:

1. AERIAL PHOTOGRAPHY AS AVAILABLE THROUGH GOOGLE EARTH PRO 2015
2. Plan Entitled, 'TOPOGRAPHICAL SURVEY, ONNA MONIZ-JOHN PARK AND CENTRAL AVENUE PLAYGROUND', Dated 11/5/14 Scale: 1"=20', as Prepared by CITY OF EAST PROVIDENCE - DEPARTMENT OF PUBLIC WORKS - ENGINEERING DIVISION

Onna Moniz-John Park/ Central Avenue Playground

Athletic Court Improvements Project

Map 205, Block 18, Parcel 29
Central Avenue
East Providence, RI

Prepared For:
The City of East Providence, RI

Kevin M. Alverson
LANDSCAPE ARCHITECTURE
360 Annaquatucket Road 401 338 0044
Wickford, RI 02852 KevinMAlversonLA.com

REGISTERED LANDSCAPE ARCHITECT KEVIN M. ALVERSON NO. 414 RHODE ISLAND 7-10-15

Court Layout Details

Project #: 2.134.101	Sheet 2 of 2
Scale: As Shown Drawn By: KMA Checked By: KMA Date: September 2015	2

© Kevin M. Alverson, LA