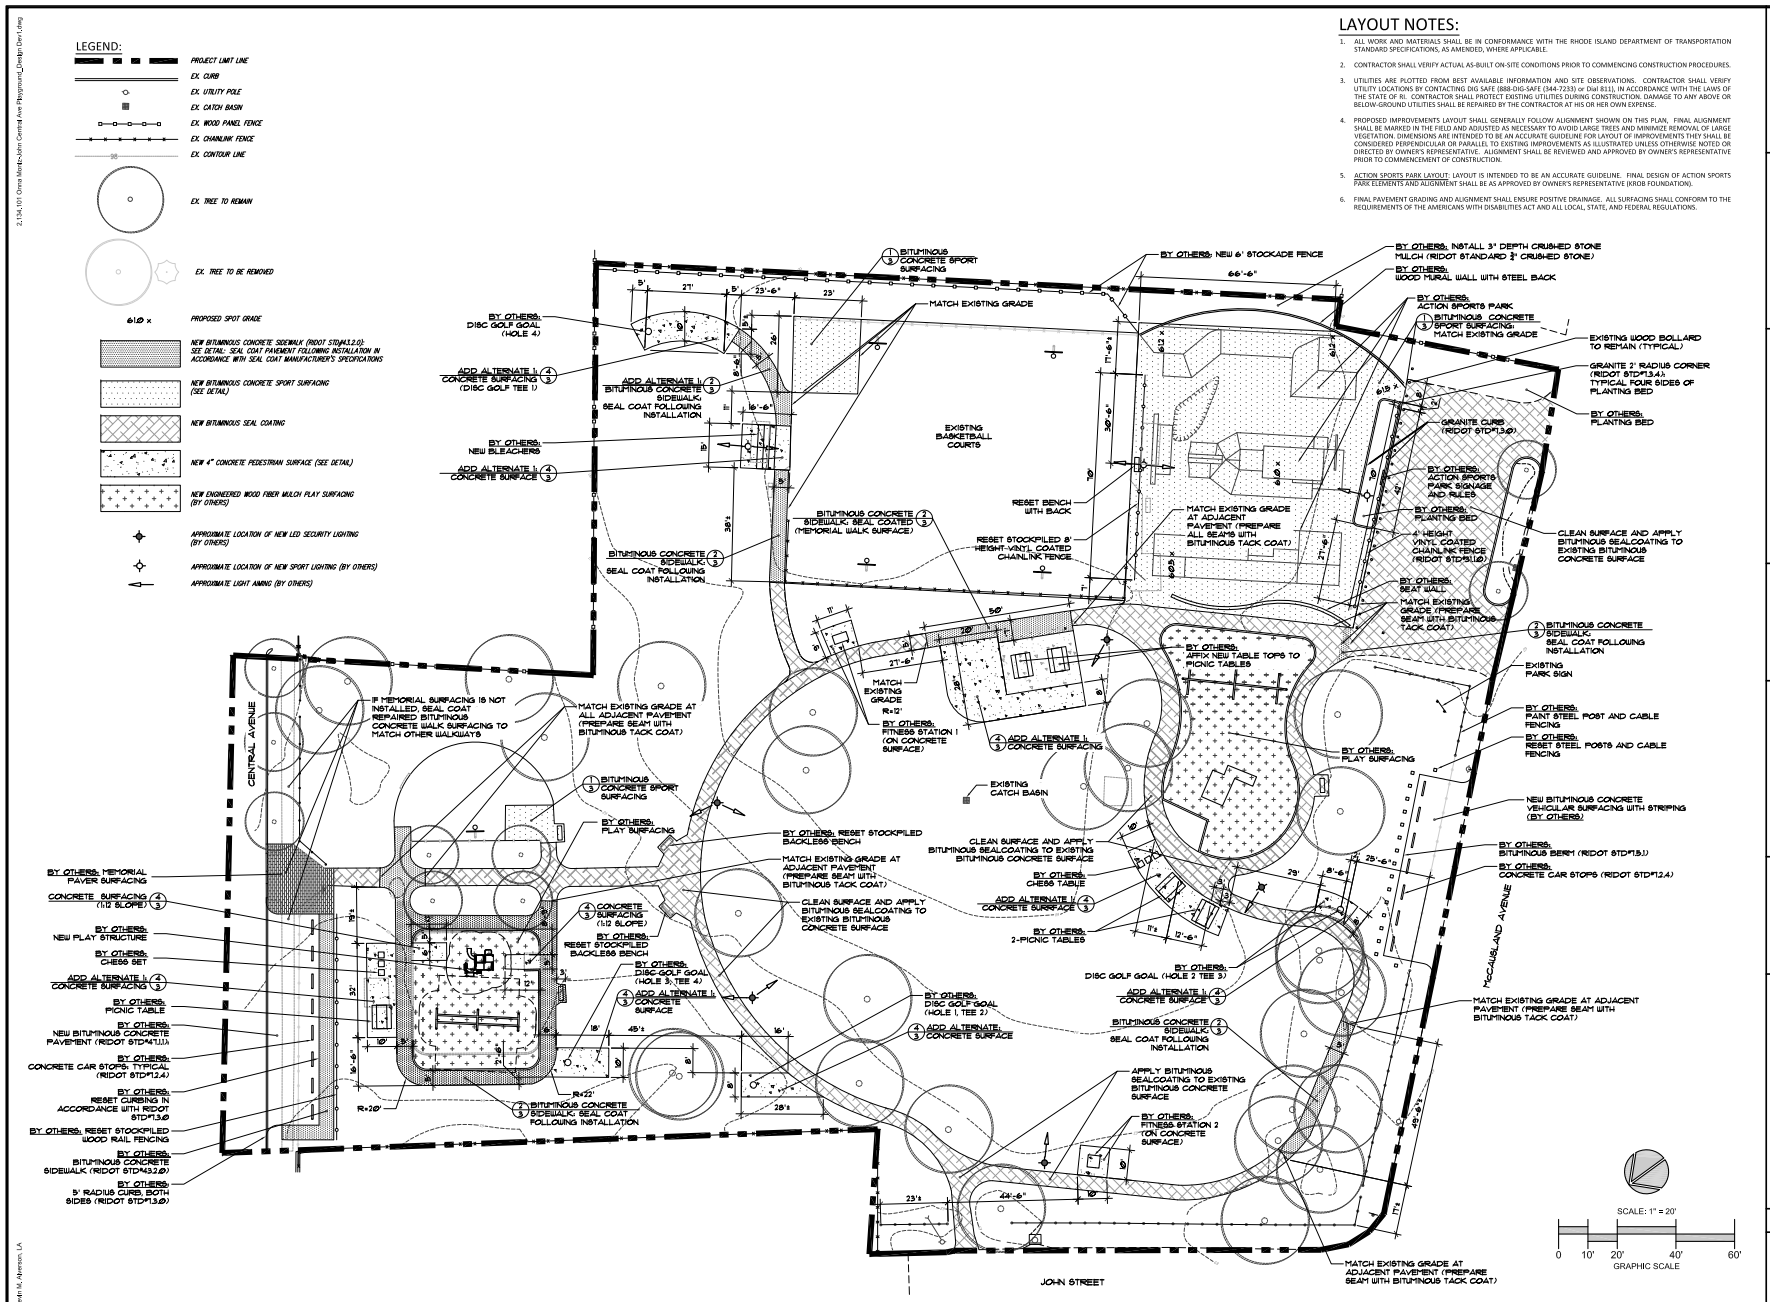

LAYOUT NOTES:

1. ALL WORK AND MATERIALS SHALL BE IN CONFORMANCE WITH THE RHODE ISLAND DEPARTMENT OF TRANSPORTATION STANDARD SPECIFICATIONS, AS AMENDED, WHERE APPLICABLE.
2. CONTRACTOR SHALL VERIFY ACTUAL AS-BUILT ON-SITE CONDITIONS PRIOR TO COMMENCING CONSTRUCTION PROCEDURES.
3. UTILITIES ARE PLOTTED FROM BEST AVAILABLE INFORMATION AND SITE OBSERVATIONS. CONTRACTOR SHALL VERIFY UTILITY LOCATIONS BY CONTACTING DIG SAFE (888-DIG-SAFE (344-7233) or Dial 811), IN ACCORDANCE WITH THE LAWS OF THE STATE OF RI. CONTRACTOR SHALL PROTECT EXISTING UTILITIES DURING CONSTRUCTION. DAMAGE TO ANY ABOVE OR BELOW-GROUND UTILITIES SHALL BE REPAIRED BY THE CONTRACTOR AT HIS OR HER OWN EXPENSE.
4. PROPOSED IMPROVEMENTS LAYOUT SHALL GENERALLY FOLLOW ALIGNMENT SHOWN ON THIS PLAN. FINAL ALIGNMENT SHALL BE MARKED IN THE FIELD AND ADJUSTED AS NECESSARY TO AVOID LARGE TREES AND MINIMIZE REMOVAL OF LARGE VEGETATION. DIMENSIONS ARE INTENDED TO BE AN ACCURATE GUIDELINE FOR LAYOUT OF IMPROVEMENTS THEY SHALL BE CONSIDERED PERPENDICULAR OR PARALLEL TO EXISTING IMPROVEMENTS AS ILLUSTRATED UNLESS OTHERWISE NOTED OR DIRECTED BY OWNER'S REPRESENTATIVE. ALIGNMENT SHALL BE REVIEWED AND APPROVED BY OWNER'S REPRESENTATIVE PRIOR TO COMMENCEMENT OF CONSTRUCTION.
5. ACTION SPORTS PARK LAYOUT: LAYOUT IS INTENDED TO BE AN ACCURATE GUIDELINE. FINAL DESIGN OF ACTION SPORTS PARK ELEMENTS AND ALIGNMENT SHALL BE AS APPROVED BY OWNER'S REPRESENTATIVE (KRIOB FOUNDATION).
6. FINAL PAVEMENT GRADING AND ALIGNMENT SHALL ENSURE POSITIVE DRAINAGE. ALL SURFACING SHALL CONFORM TO THE REQUIREMENTS OF THE AMERICANS WITH DISABILITIES ACT AND ALL LOCAL, STATE, AND FEDERAL REGULATIONS.

REVISIONS

REFERENCES:

1. AERIAL PHOTOGRAPHY AS AVAILABLE THROUGH GOOGLE EARTH PRO 2015
2. Plan Entitled, 'TOPOGRAPHICAL SURVEY, ONNA MONIZ-JOHN PARK AND CENTRAL AVENUE PLAYGROUND', Dated 11/5/14 Scale: 1"=20', as Prepared by CITY OF EAST PROVIDENCE - DEPARTMENT OF PUBLIC WORKS - ENGINEERING DIVISION

Onna Moniz-John Park/ Central Ave. Playground Surfacing Improvements Project

Map 205, Block 18, Parcel 29
Central Avenue
East Providence, RI

Prepared For:
The City of East Providence, RI

Kevin M. Alverson
LANDSCAPE ARCHITECTURE
360 Annaquatucket Road 401 338 0044
Wickford, RI 02852 KevinMAlversonLA.com

Site Layout and Grading Plan

Project #: 2.134.101	Sheet 2 of 3
Scale: As Shown	2
Drawn By: KMA	
Checked By: KMA	
Date: September 2015	

© Kevin M. Alverson, LA